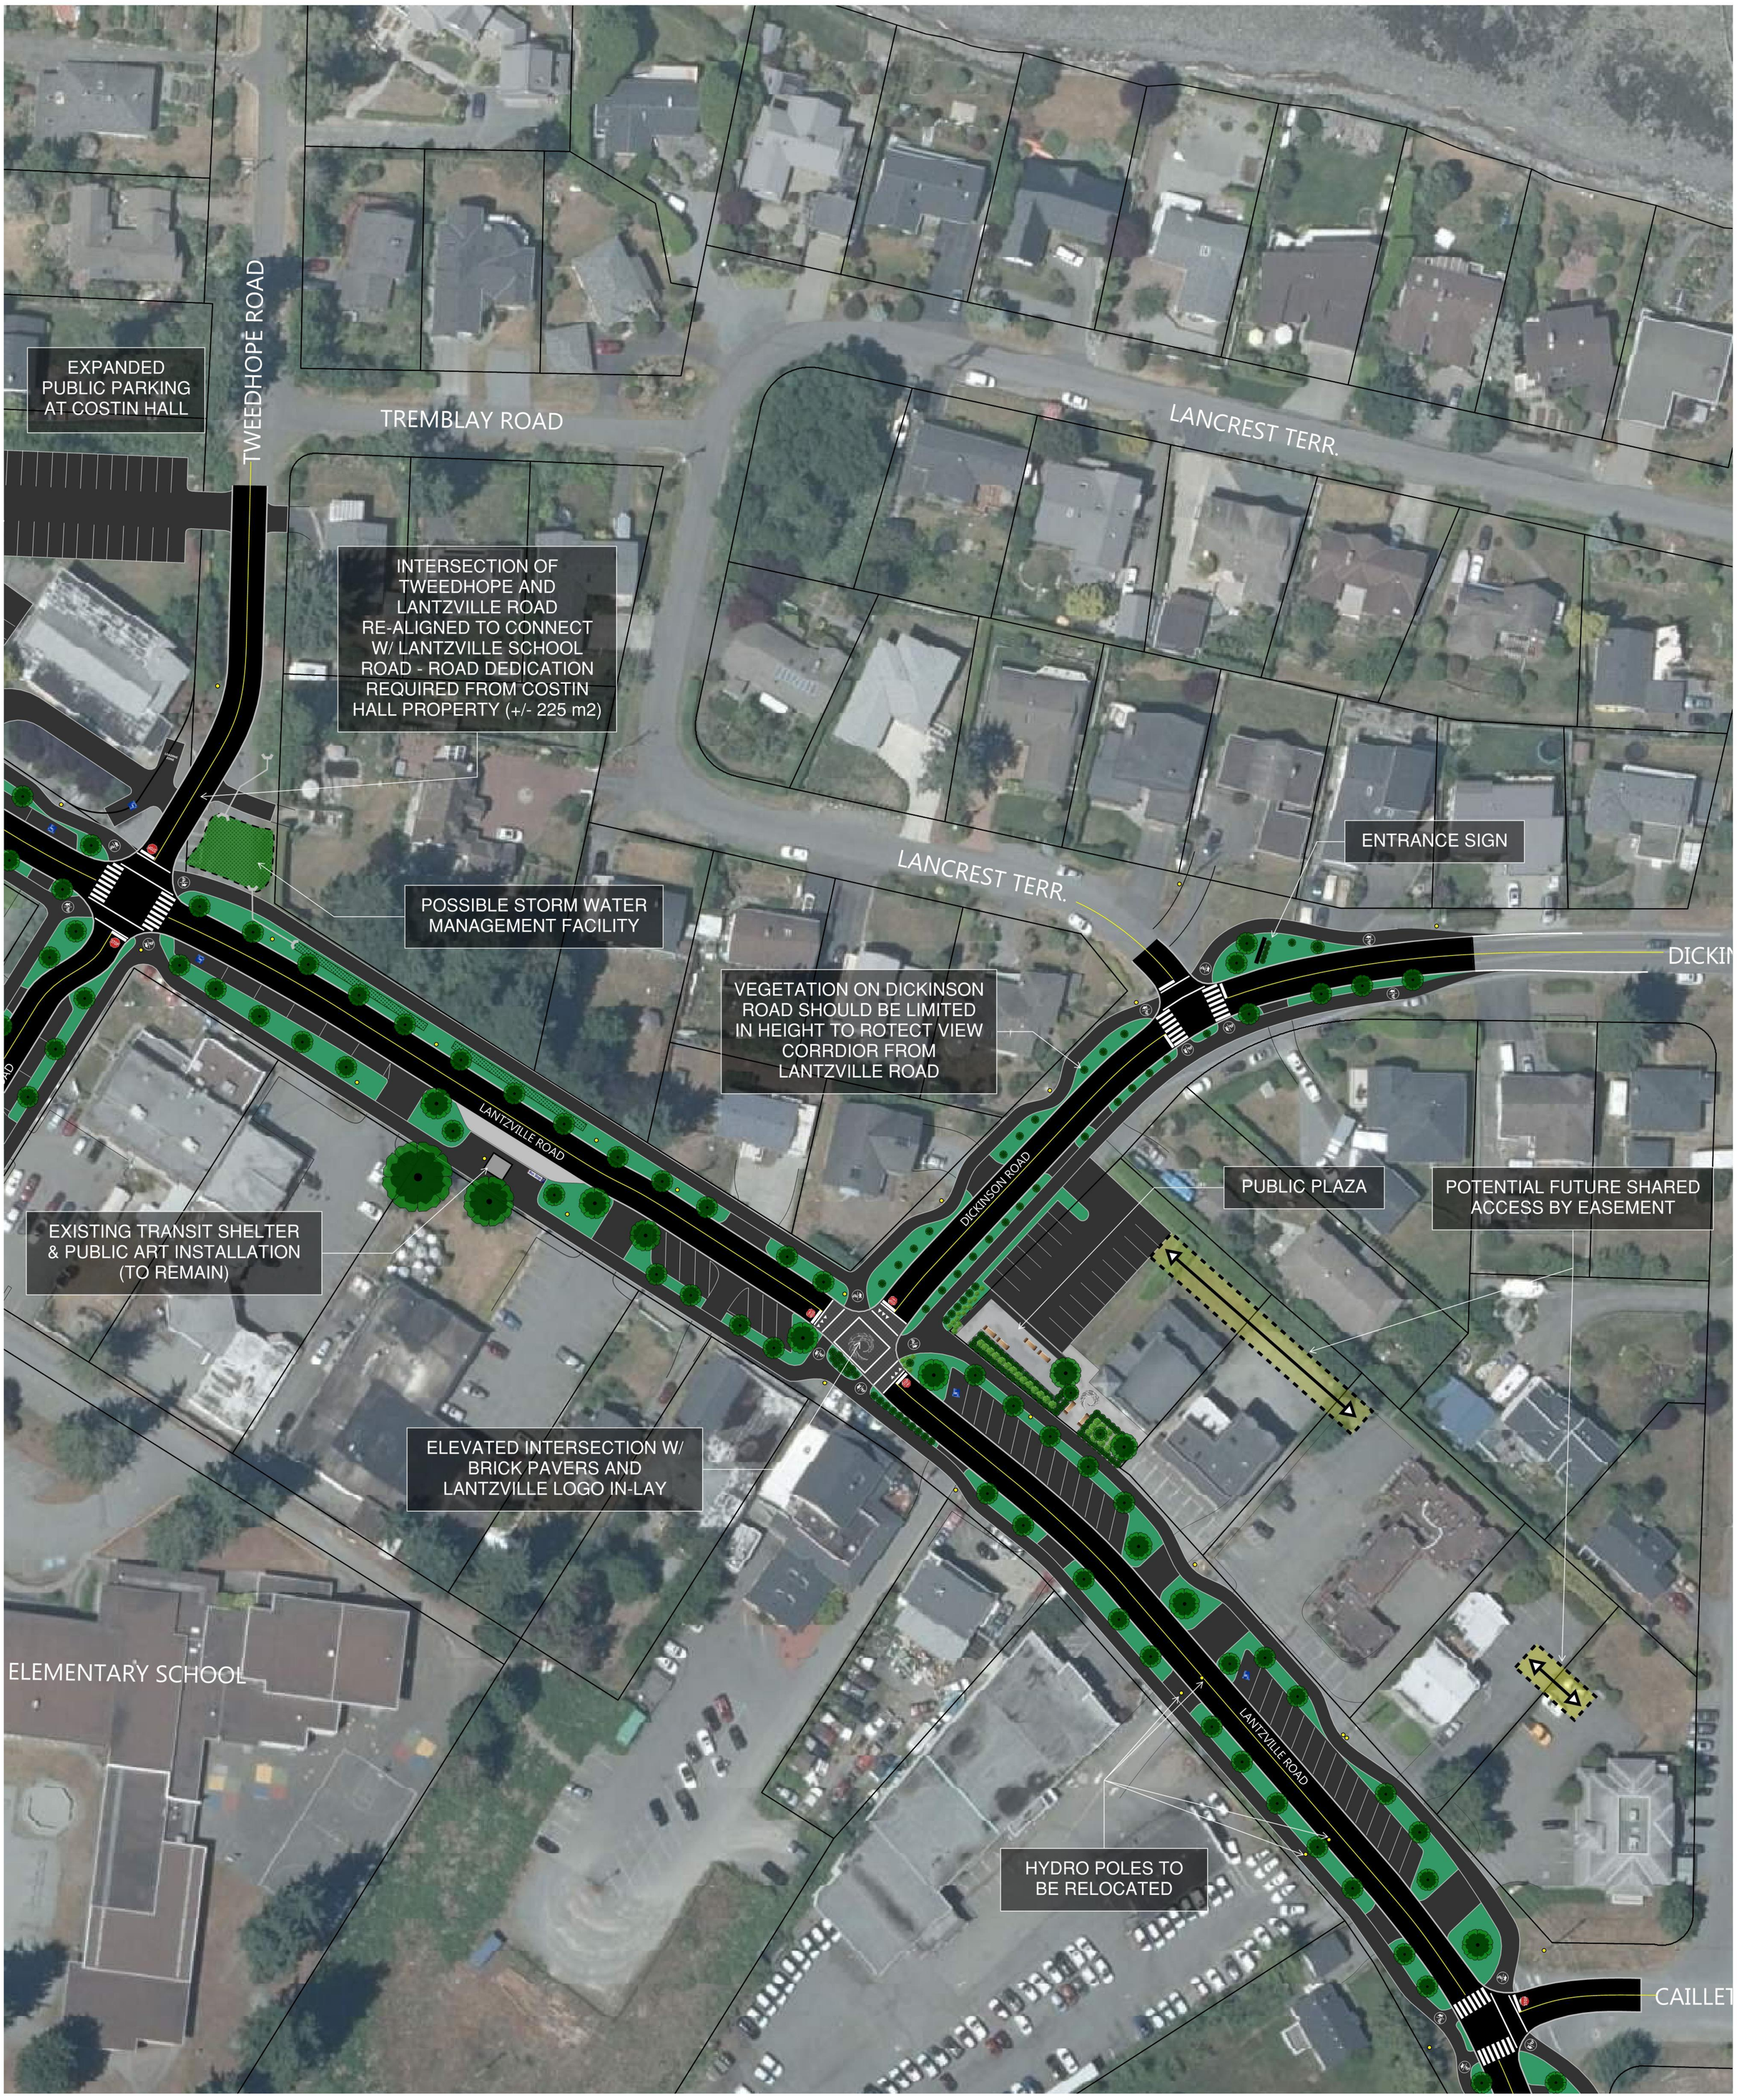

LANTZVILLE ROAD STREETSCAPE IMPROVEMENTS

PLAN VIEW - VILLAGE CORE

Lantzville LoveLifeHere

TOWNSITE PLANNING